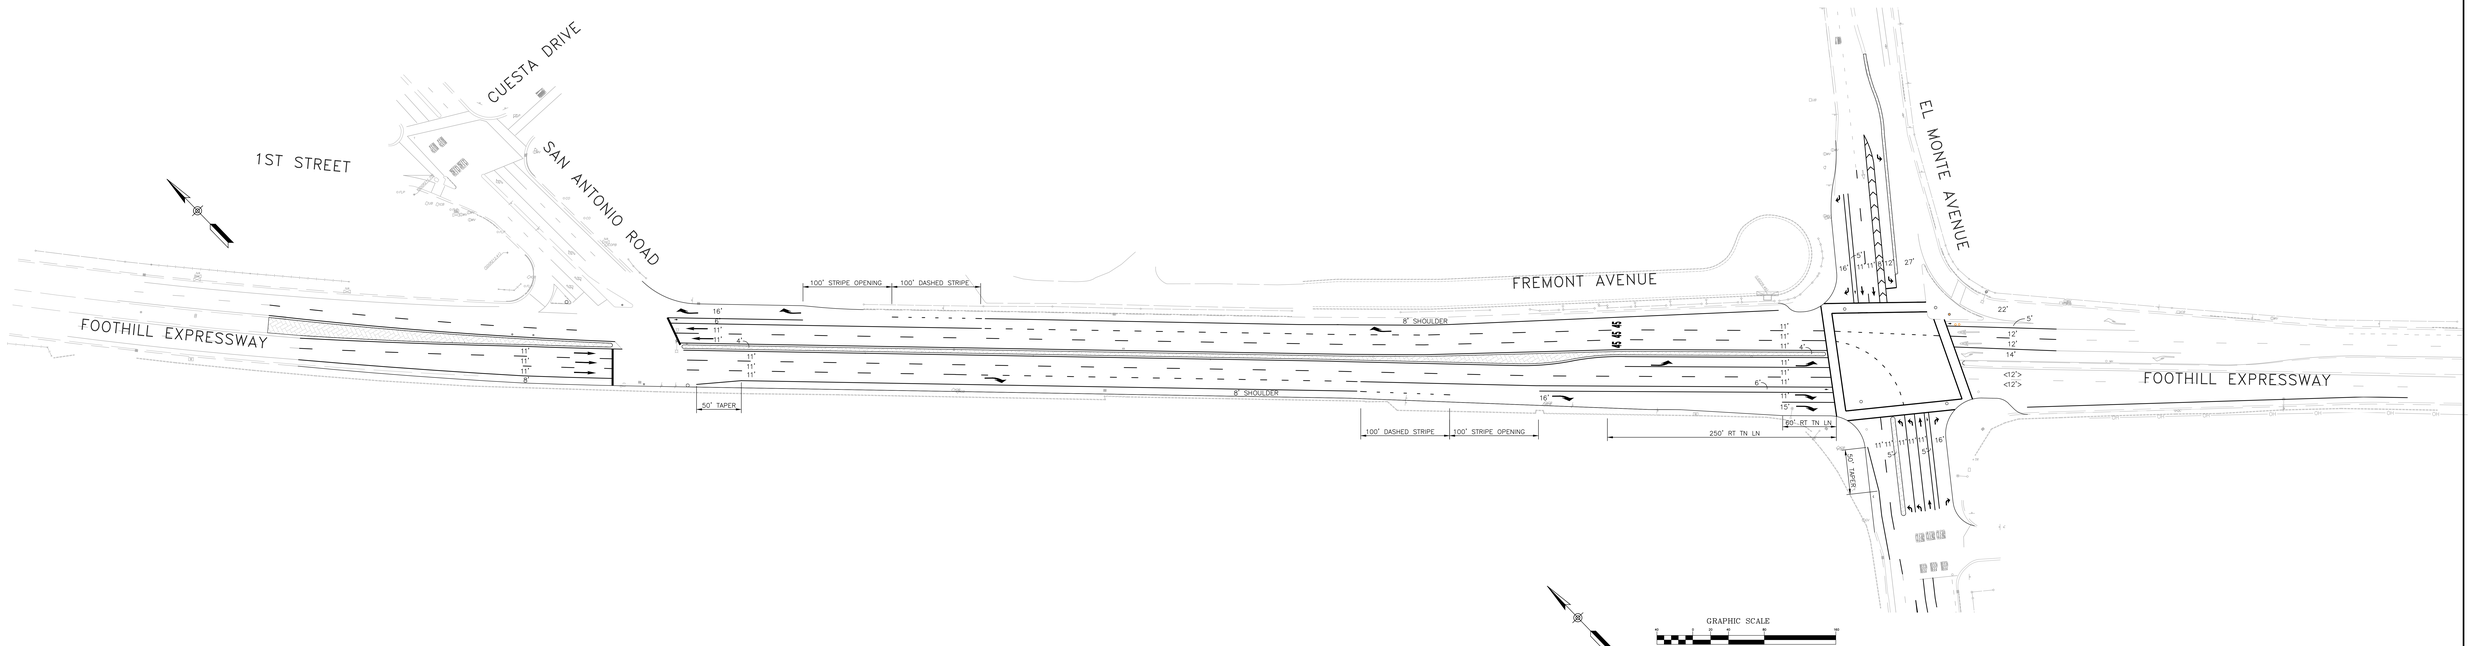

MOTT MACDONALD

Drawing: J:\20110\375199 - Foothill Expressway\14.0 Drawings\14.1 Conceptual\375199 CE Exhibit-2.dwg
Jun 26, 2017, 11:42am