New 250' Transition Areas - 4' Bars with 8' Gaps

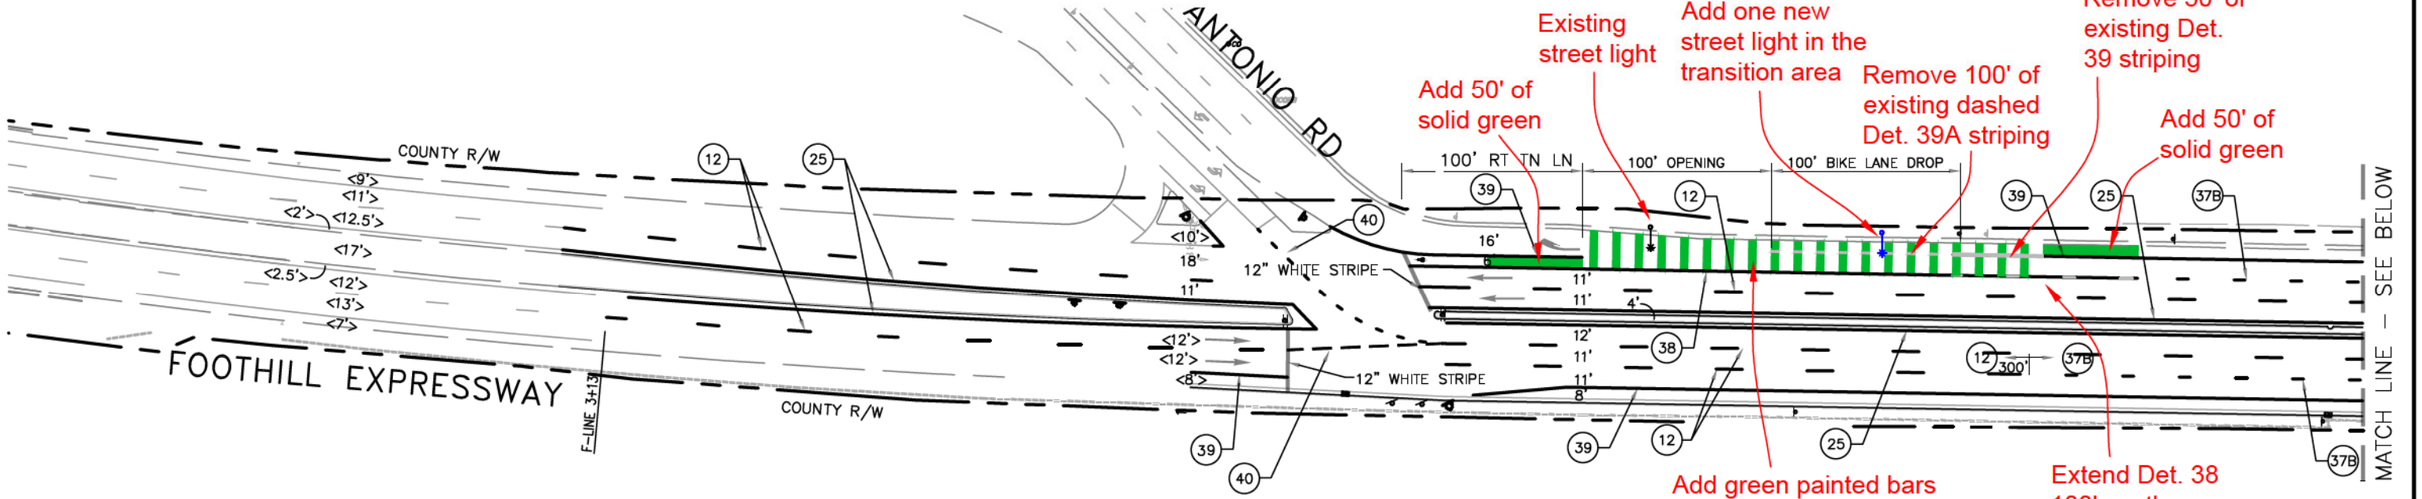

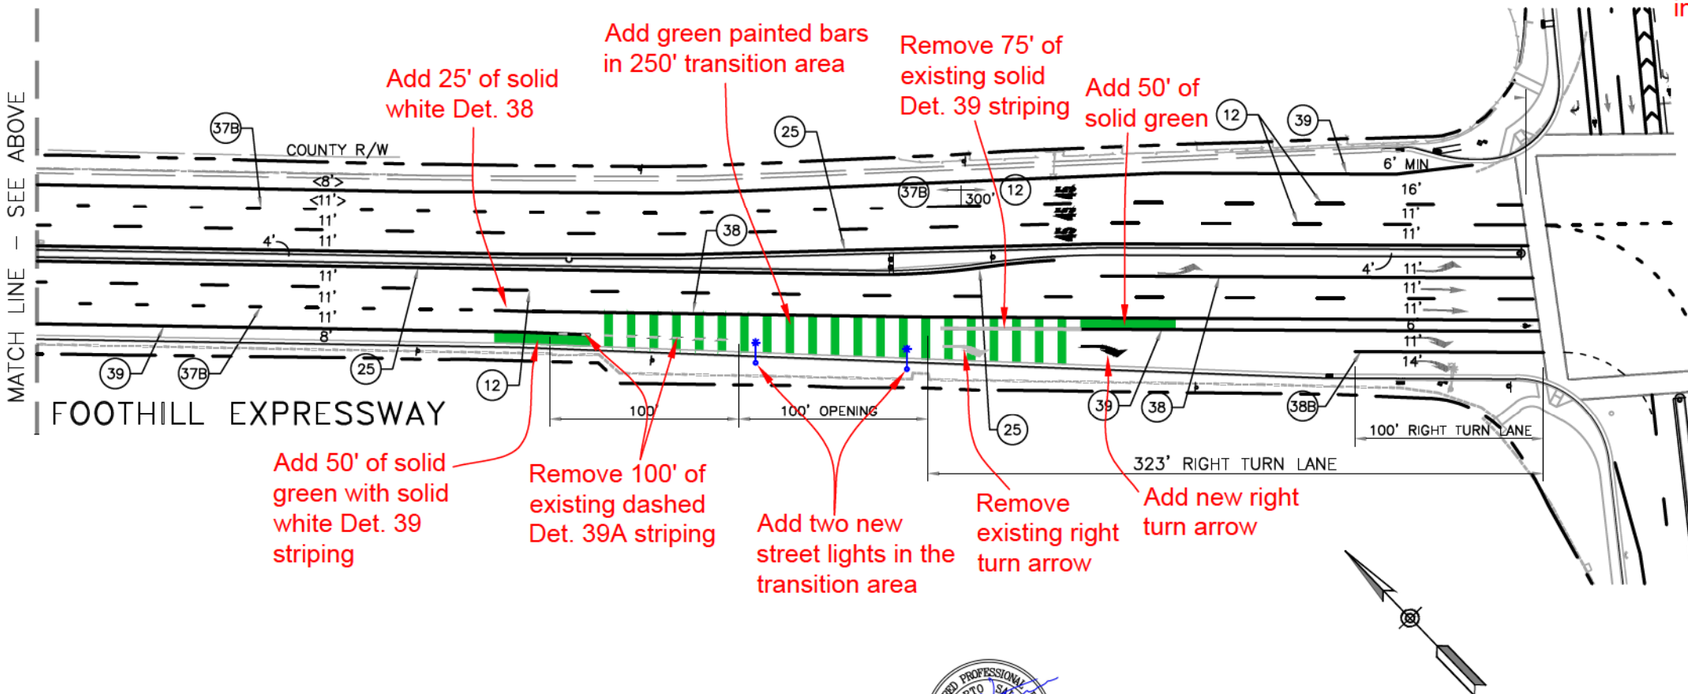

Transition Area Detail

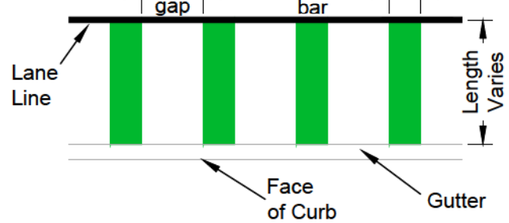

REGISTERED PROFESSIONAL ENGINEER ROBERTO SALINAS No. C63179 Exp. 6/30/22 CIVIL STATE OF CALIFORNIA

STRIPING APPROVED BY:
ROBERTO SALINAS, P.E.
SR. CIVIL ENGINEER

Date: 9/14/2021

GRAPHIC SCALE
40 0 20 40 80 160
(IN FEET)
1 inch = 40 ft.

NO.	REVISIONS	BY	DATE	APP'D

COUNTY OF SANTA CLARA ROADS AND AIRPORTS DEPARTMENT

T. CHO	4/05/19	DESIGNED
E. JUNG	4/05/19	DRAWN
T. ABERE	4/05/19	CHECKED

FOOTHILL EXPWY OPERATIONAL IMPROVEMENTS

SIGNING AND STRIPING PLAN
FOOTHILL EXPRESSWAY

DRAWING No. PD-3

SHT No. 21 OF 63

WORK ORDER No.	ADVERTISEMENT DATE:	CONTRACT No.	FILE No.	Scale
				AS SHOWN